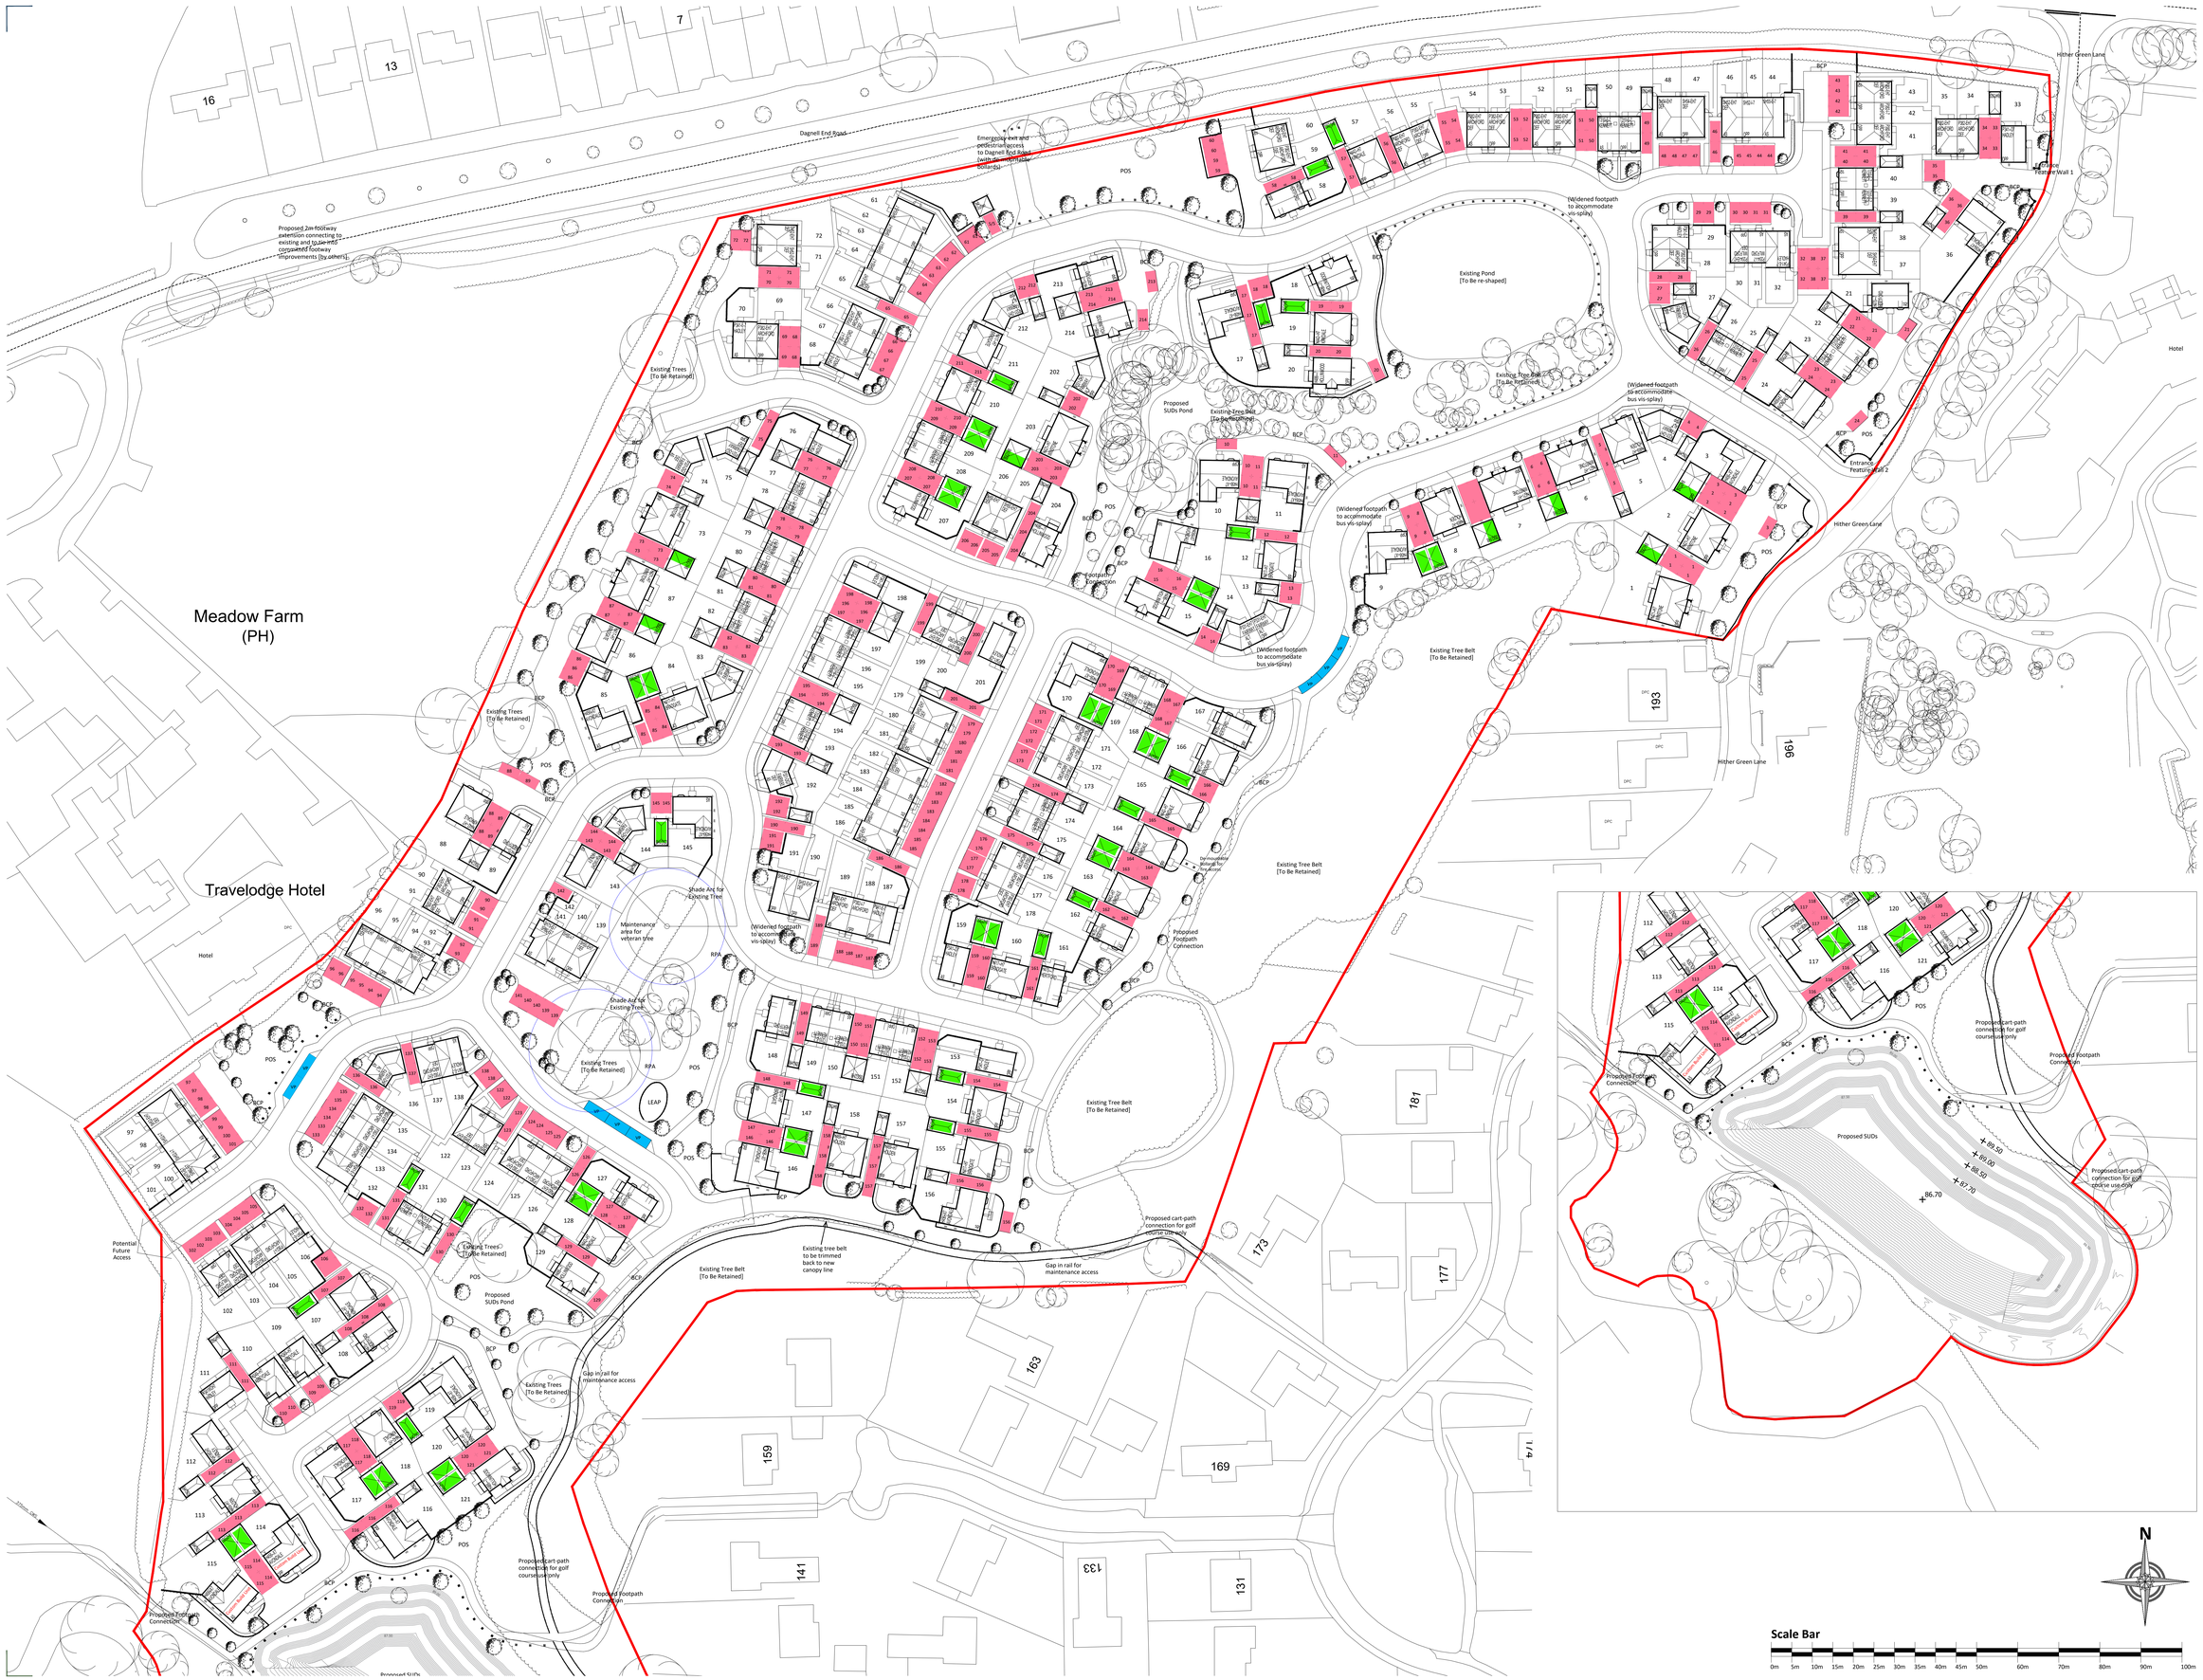

Disclaimer

Images, layouts and plans are intended for illustrative purposes only and should be treated as general guidance only.

Plans and layouts including parking arrangements, social / affordable housing, community buildings, play areas and public open spaces may change to reflect changes in market conditions throughout the development. Please speak to your Solicitor for hom fulls details of any planning consents including layouts and plans will be available.

Plans, layouts and landscaping are not intended to form part of any contract or warranty unless specifically incorporated in writing into the contract.

The name of this development is a marketing name only and may not be the designated postal address, which may be determined by The Post Office.

Legend

- Planning boundary
- On Plot Parking (inc. Sub St.) = 460
- Garage Spaces = 53
- Unallocated visitor parking spaces = 8

A combined total number of 521 parking spaces

Rev	Description	Date	Drawn	Chk'd
E	Layout updated to reflect the changes to the latest planning layout ME-24-214A.	17.07.23	BG	
D	Layout updated to reflect the changes to the latest planning layout ME-24-242.	21.02.23	BG	
C	Layout updated to reflect the changes to the latest planning layout ME-24-221.	20.02.23	BG	
B	Layout updated to reflect the changes to the latest planning layout ME-24-214.	07.10.22	BG	
A	Layout updated to reflect the changes to the latest planning layout ME-24-217.	09.06.22	BG	

Urban Design
Barratt House
Forest Business Park
Bardon Hill
Leicestershire
LE67 1UB

01530 276276

Project
Hither Green
Land off Hither Green Lane
Redditch

Drawing Title
Parking Management Plan

Scale
1:500 @ A0

Date
26.08.2021

Drawn By
BG

Drawing Ref
ME-24-35E

DAVID WILSON HOMES
WHERE QUALITY LIVES

N

Scale Bar

0m 5m 10m 15m 20m 25m 30m 35m 40m 45m 50m 60m 70m 80m 90m 100m

When printing to scale, please ensure that your printer settings are set to 'Page Scaling = None'. Do not allow any 'fit to page' settings to this set onto the scale of the drawing. You can use the scale bar or grid to check the printed drawing.